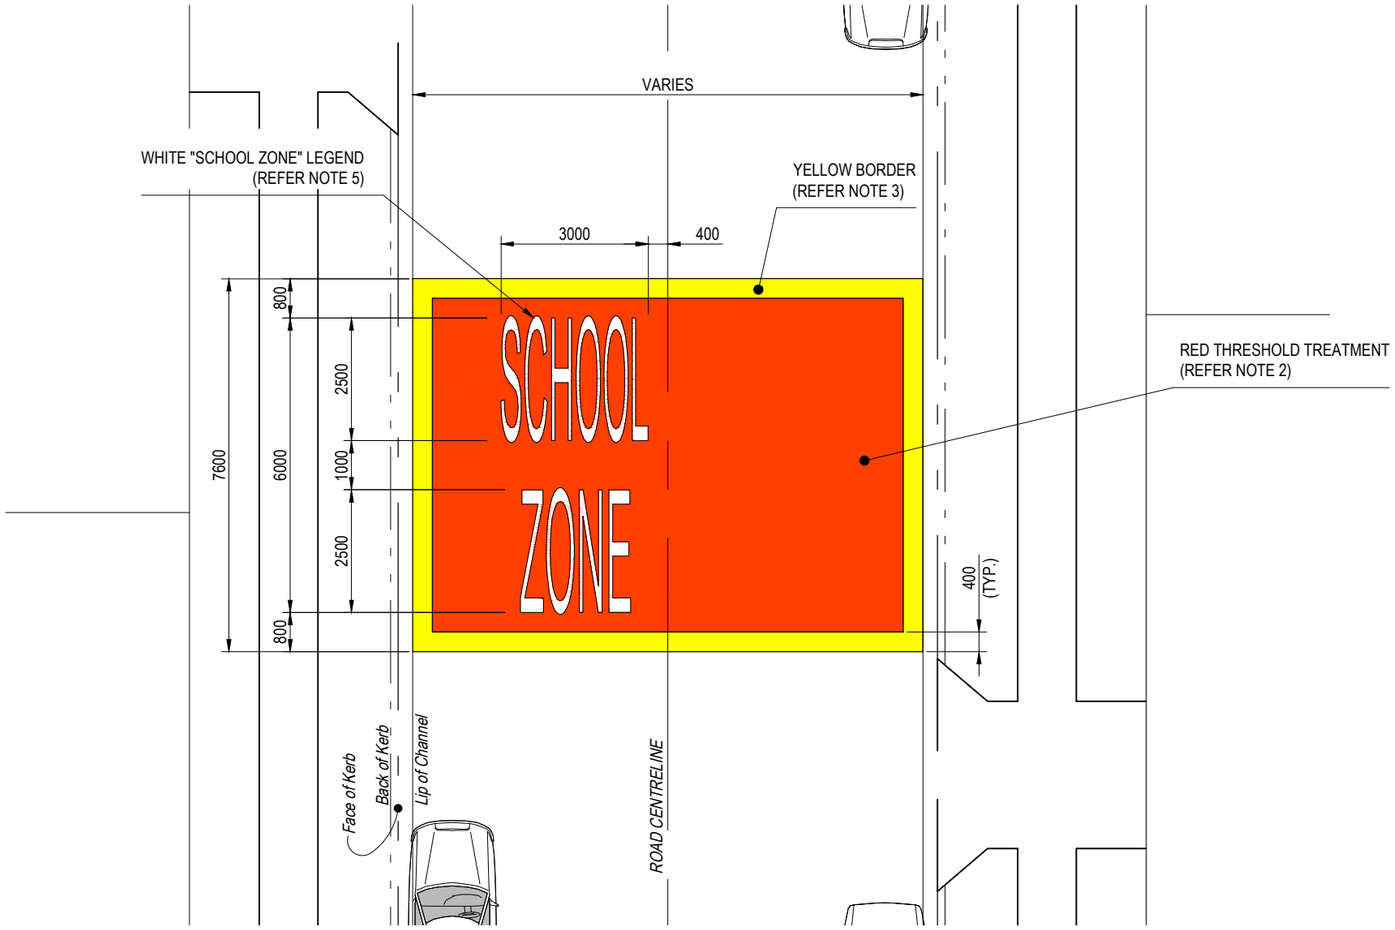

PLAN - PAVEMENT TREATMENT

NOTES:

1. UNDERLYING SURFACE TO BE IN GOOD CONDITION, FREE FROM CRACKING OF DEFECTS AND CLEANED THOROUGHLY PRIOR TO APPLICATION OF COLOURED PAVEMENT TREATMENT. SUB-STANDARD SURFACES ARE TO BE RESURFACED WITH 25mm TYPE 2 (MG) A.C. AT THE REQUEST OF THE SUPERINTENDENT.
2. PERMITTED COLOURS FOR INFILL OF THRESHOLD TREATMENTS ON PAVEMENT TO BE RED OF AN APPROXIMATE MATCH TO ANY OF THE AS2700 COLOURS:
   - R13 SIGNAL RED,
   - R14 WARATAH,
   - R15 CRIMSON.
3. PERMITTED COLOURS FOR EDGE STRIPS OF THRESHOLD TREATMENTS ON PAVEMENT TO BE YELLOW OF AN APPROXIMATE MATCH TO ANY OF THE AS2700 COLOURS:
   - Y11 CANARY,
   - Y12 WATTLE,
   - Y13 VIVID YELLOW,
   - Y15 SUNFLOWER,
   - Y22 CUSTARD,
   - Y23 BUTTERCUP.
4. COLOURED THRESHOLD TREATMENT AND BORDER TO BE COMPLETED IN TYPE 1 COLOURED PAVEMENT TREATMENT AS PER BCC REFERENCE SPECIFICATION S155 ROAD PAVEMENT MARKING.
5. "SCHOOL ZONE" LEGEND TO BE COMPLETED IN WHITE LONGLIFE MATERIAL AS PER BCC PAVEMENT TREATMENT AS PER BCC REFERENCE SPECIFICATION S155 ROAD PAVEMENT MARKING.
6. DIRECTIONAL KERB RAMPS AS PER BSD-5213 TO BE CONSTRUCTED TO ALIGN WITH THE PEDESTRIAN SLOT, WITH CONCRETE FOOTPATH CONNECTION TO EXISTING FOOTPATH.
7. EDGE OF THRESHOLD TO BE 100mm BEHIND THE FACE KERB OR AS SPECIFIED.
8. ISLAND NOSE SET BACK FROM FACE OF KERB 600mm OR AS REQUIRED FOR VEHICLE TURNING PATHS.
9. FOR DESIGN NOTES, CONSTRUCTION NOTES AND LEGEND REFER TO BSD-3201.

ISSUE	AMENDMENT	DRAWN DATE	CHK'D DATE	APPR'D DATE
B	Ref. Spec. Update in Notes 2 and 3	JUN '18	JUN '18	NOV '18
A	Drawing Converted from UMS Series April 2014	APR '14	APR '14	APR '14

DRAWING AUTHORISED FOR PUBLICATION
P COTTON SIGNATURE ON ORIGINAL
DATED 06/09/06 - R.P.E.Q. 2546
ASSET ENGINEERING MANAGER
STRATEGIC ASSET MANAGEMENT

DESIGN APPROVED
V NASH SIGNATURE ON ORIGINAL
SENIOR PROGRAM OFFICER
ROAD NETWORK

DESIGN	Std Dwgs WG	DATE	JAN '11
DRAWN	CITY DESIGN	DATE	JAN '11
CHECKED	D. MAHER	DATE	JAN '11
DRAWING FILENAME	BSD-3167 (A) Pavement marking - School zone enhancement treatment.dwg		
ASSOCIATED PLANS	SUPERSEDES UMS-999		

BRISBANE CITY

BRISBANE CITY COUNCIL STANDARD DRAWING

SCHOOL ZONE
ENHANCEMENT TREATMENT
- PAVEMENT MARKING

SCALE: NOT TO SCALE
DWG No.: BSD-3167
ORIGINAL SIZE: A3
REVISION: B