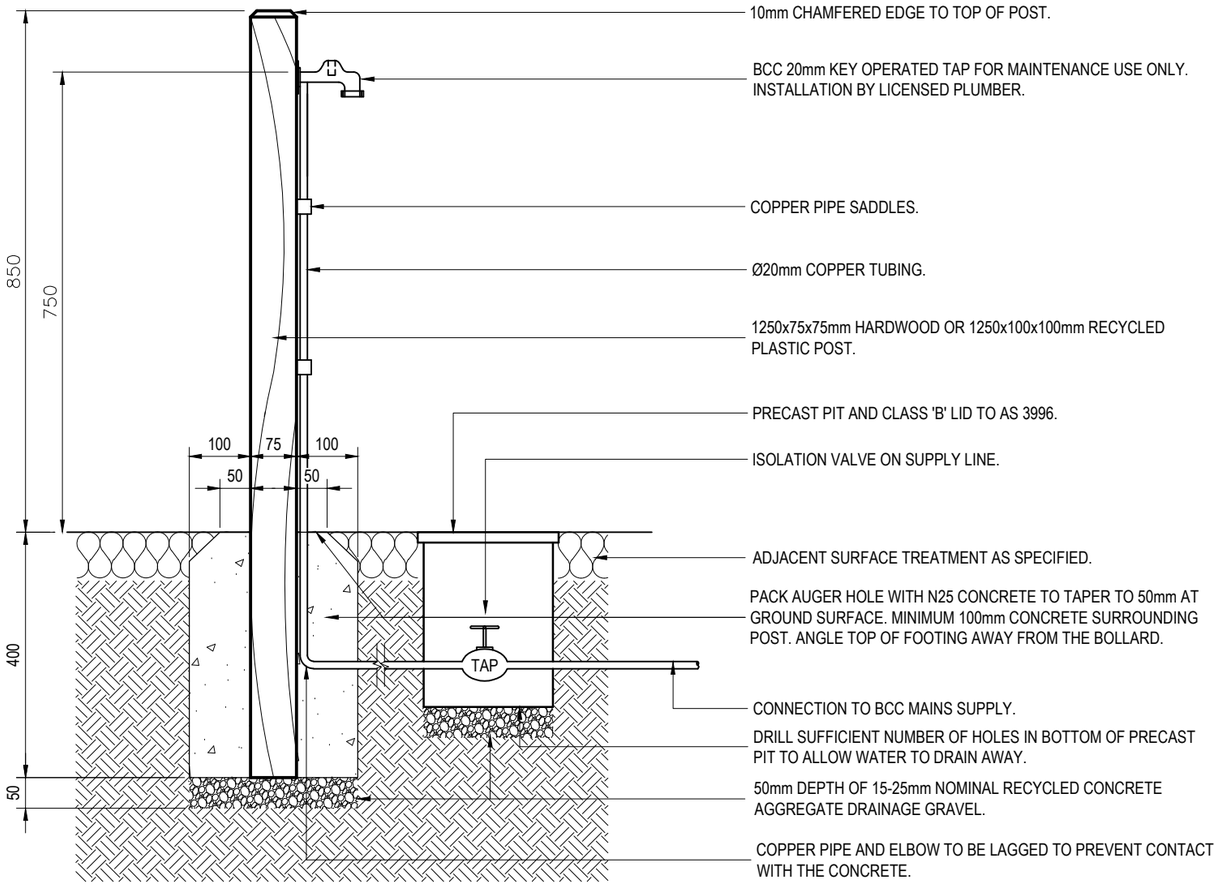

MAINTENANCE TAP - SECTION

REFER TO BSD-10305 FOR ADDITIONAL SPECIFICATION NOTES

ISSUE	AMENDMENT	DRAWN DATE	CHK'D DATE	APPR'D DATE
B	Reference to Superseded Drawing (BSD-10003) Removed from Section Detail	JAN '19	APR '19	APR '19
A	Drawing Converted From UMS Series April 2014	APR '14	APR '14	APR '14

DRAWING AUTHORISED FOR PUBLICATION
PAUL COTTON SIGNATURE ON ORIGINAL DATED 03/09/04
MANAGER INFRASTRUCTURE MANAGEMENT
R.P.E.Q: 2546

DESIGN APPROVED
LAUREN TEMPLEMAN SIGNATURE ON ORIGINAL DATED 31/08/04
PRICIPAL PROGRAM OFFICER PARKS

DESIGN	Std Dwgs WG	DATE	OCT '13
DRAWN	CPO - P&D	DATE	OCT '13
CHECKED	UMD - E&P & IMB	DATE	OCT '13
DRAWING FILENAME	BSD-10307 (B) Taps - Maintenance.dwg		
ASSOCIATED PLANS	SUPERSEDES UMS-713		

BRISBANE CITY

BRISBANE CITY COUNCIL STANDARD DRAWING

TAPS
MAINTENANCE

SCALE 1:10
DWG No. BSD-10307
ORIGINAL SIZE A3
REVISION B