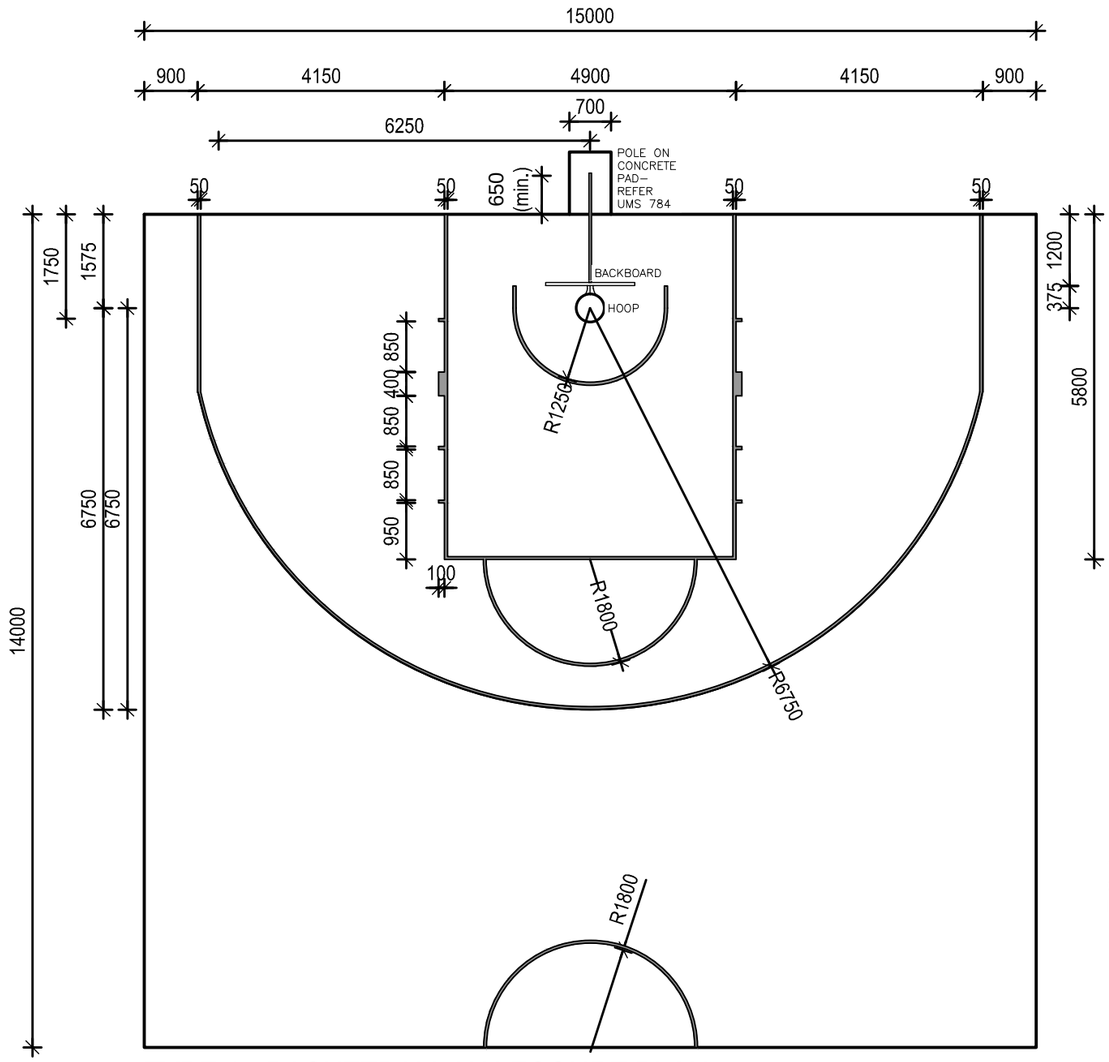

TYPE 1 - BASKETBALL HALFCOURT PLAN

SCALE 1:100

REFER TO BSD-10211 - SHEET 1 OF 2 FOR BASKETBALL COURT SPECIFICATIONS

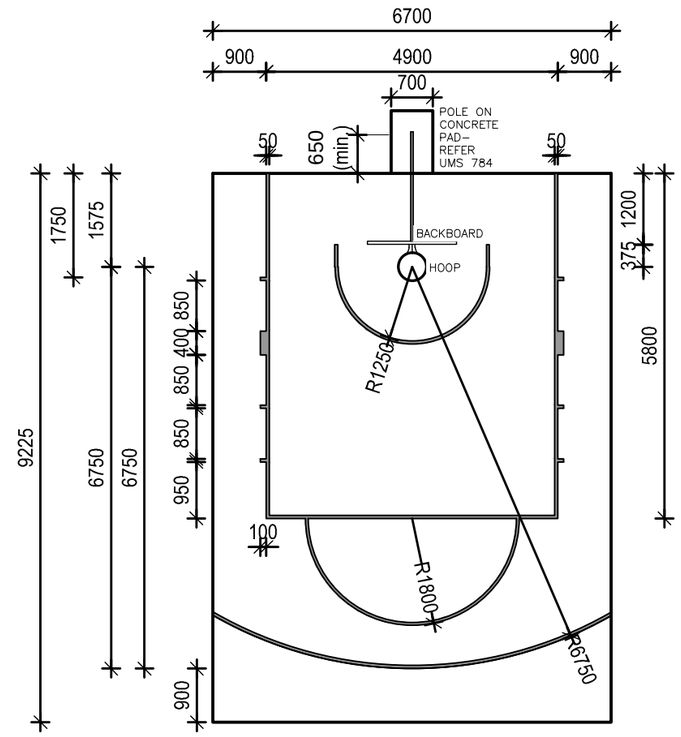

TYPE 2 - BASKETBALL SHOOTING BOX PLAN

SCALE 1:100

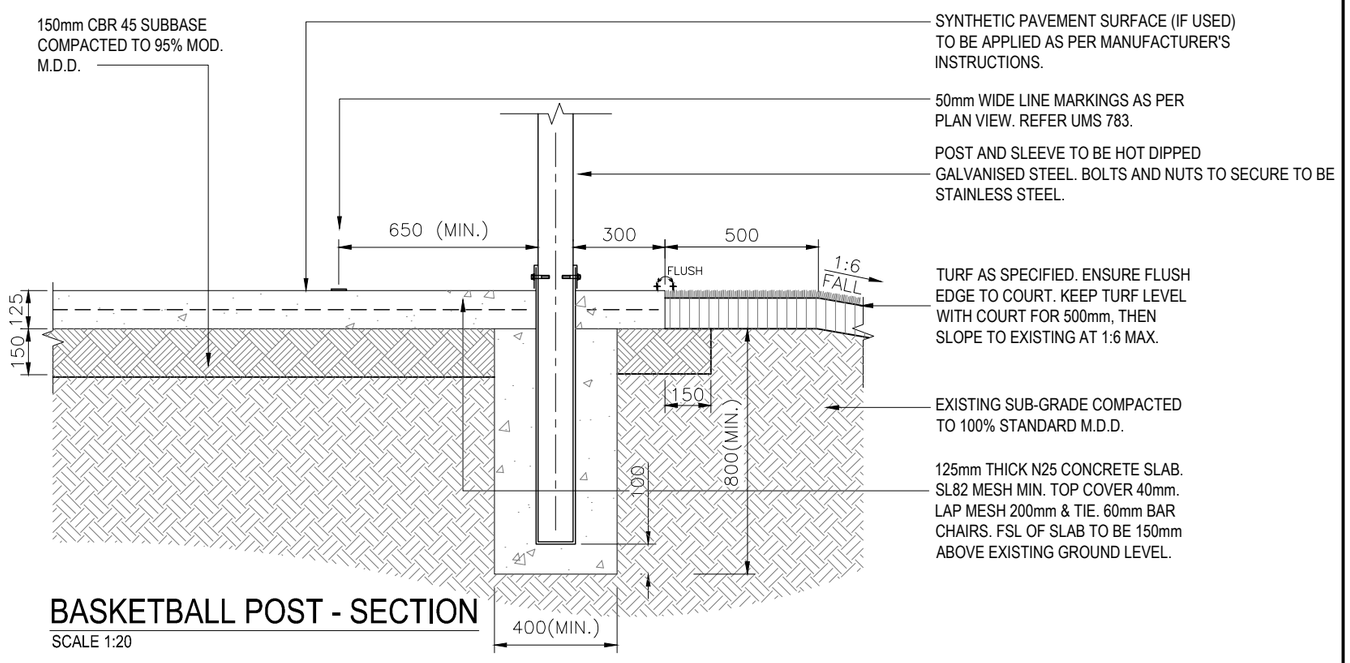

BASKETBALL POST - SECTION

SCALE 1:20

ISSUE	AMENDMENT	DRAWN DATE	CHK'D DATE	APPR'D DATE
B	Drawing Title Amended	FEB '16	JUL '16	JUL '16
A	ORIGINAL ISSUE	OCT '13	OCT '13	OCT '13

DRAWING AUTHORISED FOR PUBLICATION
PAUL COTTON SIGNATURE ON ORIGINAL DATED 03/09/04
MANAGER INFRASTRUCTURE MANAGEMENT
R.P.E.Q. 2546

DESIGN APPROVED
LAUREN TEMPLEMAN SIGNATURE ON ORIGINAL DATED 31/08/04

CLIENT POSITION
PRICIPAL PROGRAM OFFICER PARKS

DESIGN	Std Dwgs WG	DATE	OCT '13
DRAWN	CPO - P&D	DATE	OCT '13
CHECKED		DATE	OCT '13
DRAWING FILENAME	BSD-10211 (B) Basketball halfcourt - Plans and post details - Sheet 2 of 2.dwg		
ASSOCIATED PLANS	SUPERSEDES PLANS ON UMS-783 & 784		

BRISBANE CITY

BRISBANE CITY COUNCIL STANDARD DRAWING

BASKETBALL HALFCOURT PLANS AND POST SECTIONS SHEET 2 OF 2

SCALE: AS SHOWN
DWG No.: BSD–10211
ORIGINAL SIZE: A3
REVISION: B