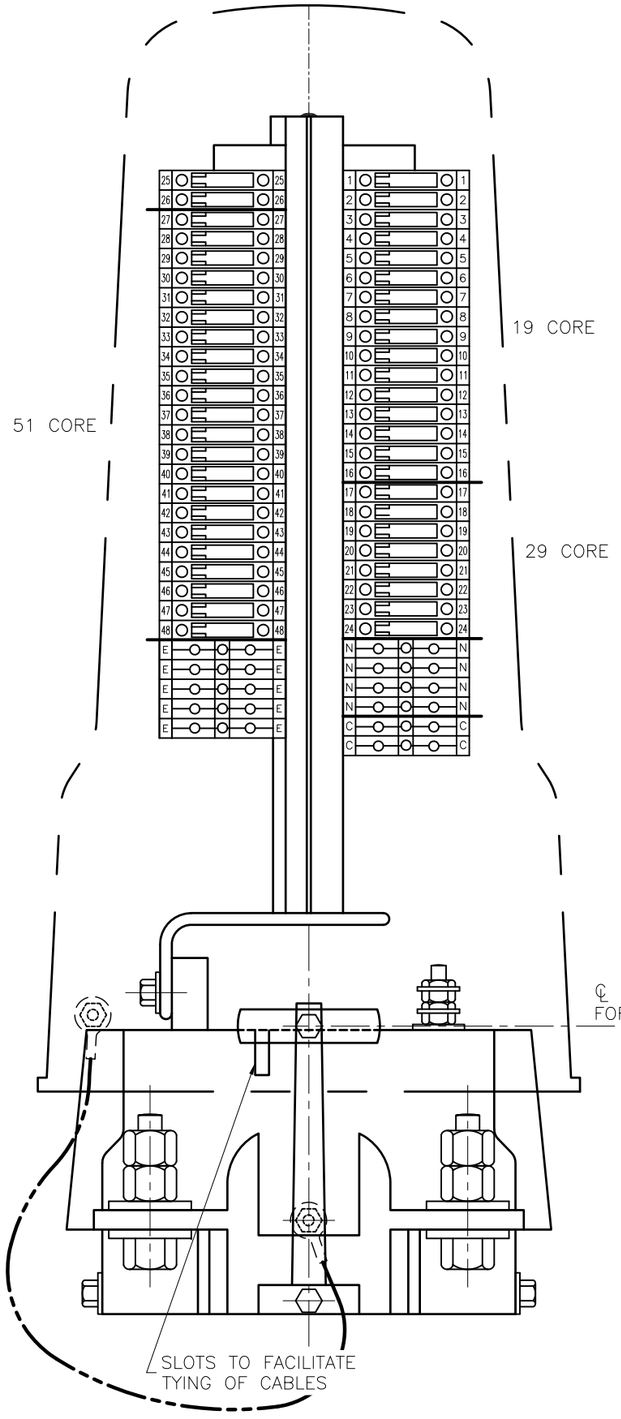

ELEVATION

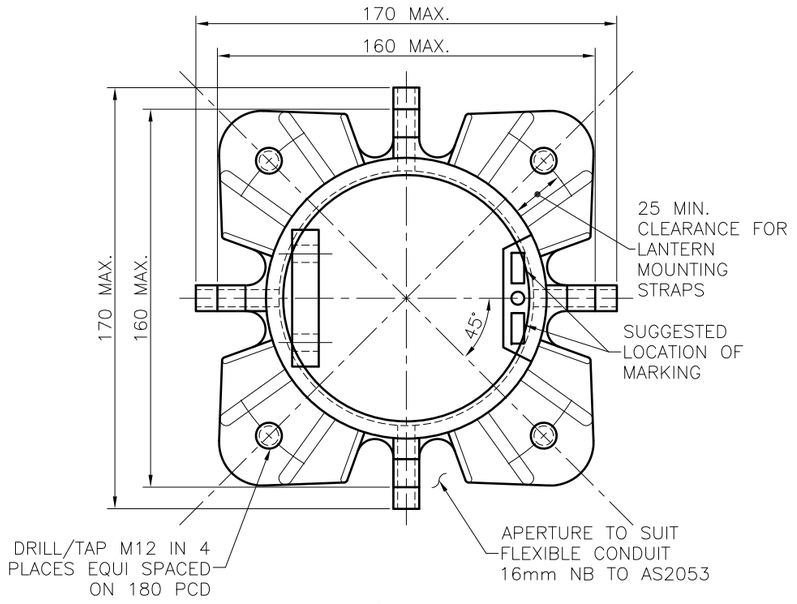

PLAN

(SHOWING UPPER LANTERN SUPPORT BRACKET CASTING ONLY WITH ALL OTHER PARTS DELETED FOR CLARITY)

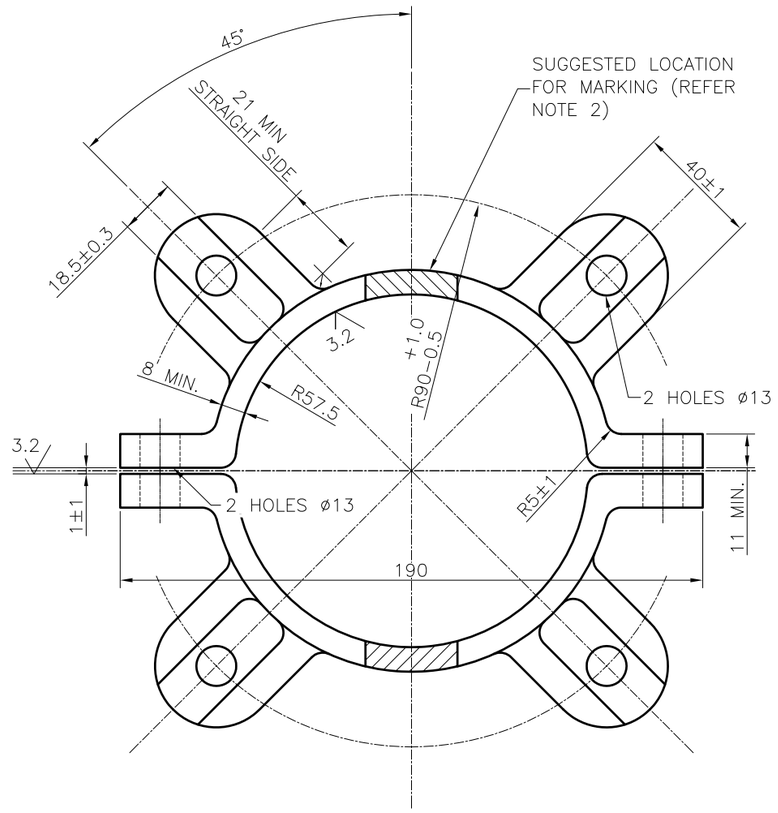

NOTES:

1. ALL EQUIPMENT MUST COMPLY WITH AS2339 "TRAFFIC SIGNAL POST & ATTACHMENTS".
2. MANUFACTURERS IDENTIFICATION & DATE OF MANUFACTURE SHALL BE MARKED ON THE CASTING CLEARLY, INDELIBLY AND WEATHER RESISTANT.
3. AN APPROVED ANTI−SEIZE COMPOUND CONTAINING ZINC DUST SHALL BE APPLIED TO ALL TAPPED HOLES IN THE CASTING.
4. NUMBERED TERMINALS SHALL BE ISOLATION TERMINALS.
5. FOR CABLE CONNECTIONS REFER BSD DRAWINGS LISTED IN TABLE 1 BELOW.
6. DIMENSIONS IN MILLIMETRES (UNO).

TABLE 1

CABLE SIZE	DRAWING No.
19 CORE	BSD−4203
29 CORE	BSD−4204
36 CORE	BSD−4205
51 CORE	BSD−4206

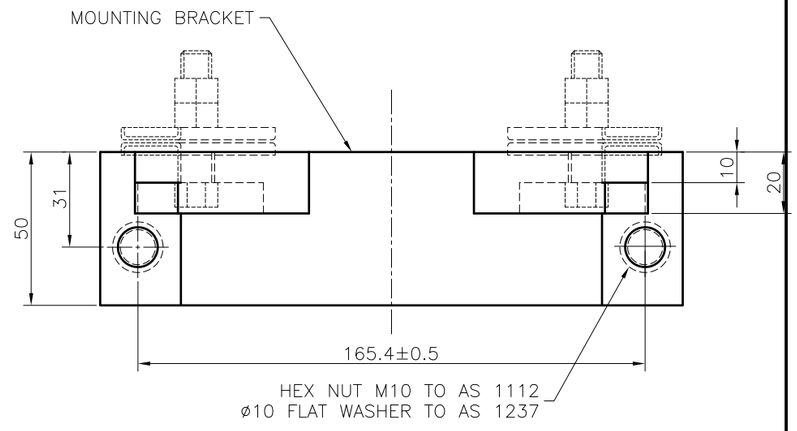

MOUNTING BRACKET DETAIL

ISSUE	AMENDMENT	DRAWN DATE	CHK'D DATE	APPR'D DATE
B	DELETED 36 CORE CABLE NOTE, TERMINAL LAYOUT CHANGED	BW 8.06.16	AMG 8.06.16	AMG 8.06.16
A	ORIGINAL ISSUE	OCT '13	OCT '13	OCT '13

DRAWING AUTHORISED FOR PUBLICATION
B. BALL SIGNATURE ON ORIGINAL
DATED 29/6/01
MANAGER ASSET SUPPORT - R.P.E.Q: 3852
DESIGN APPROVED
B. HANSEN SIGNATURE ON ORIGINAL
DATED 27/6/01
PRINCIPAL ASSET OFFICER ROADS & DRAINAGE

DESIGN	Std Dwgs WG	DATE	APRIL '01
DRAWN	CPO - P&D	DATE	APRIL '01
CHECKED	M. STEER	DATE	MAY '01
DRAWING FILENAME	BSD-4101.dwg		
ASSOCIATED PLANS	SUPERSEDES UMS-600/04		

BRISBANE CITY

BRISBANE CITY COUNCIL STANDARD DRAWING

TRAFFIC SIGNAL POST TOP ASSEMBLY & LOWER MOUNTING BRACKET SHEET 1 OF 2

SCALE: NOT TO SCALE
DWG No.: BSD−4101
ORIGINAL SIZE: A3
REVISION: B