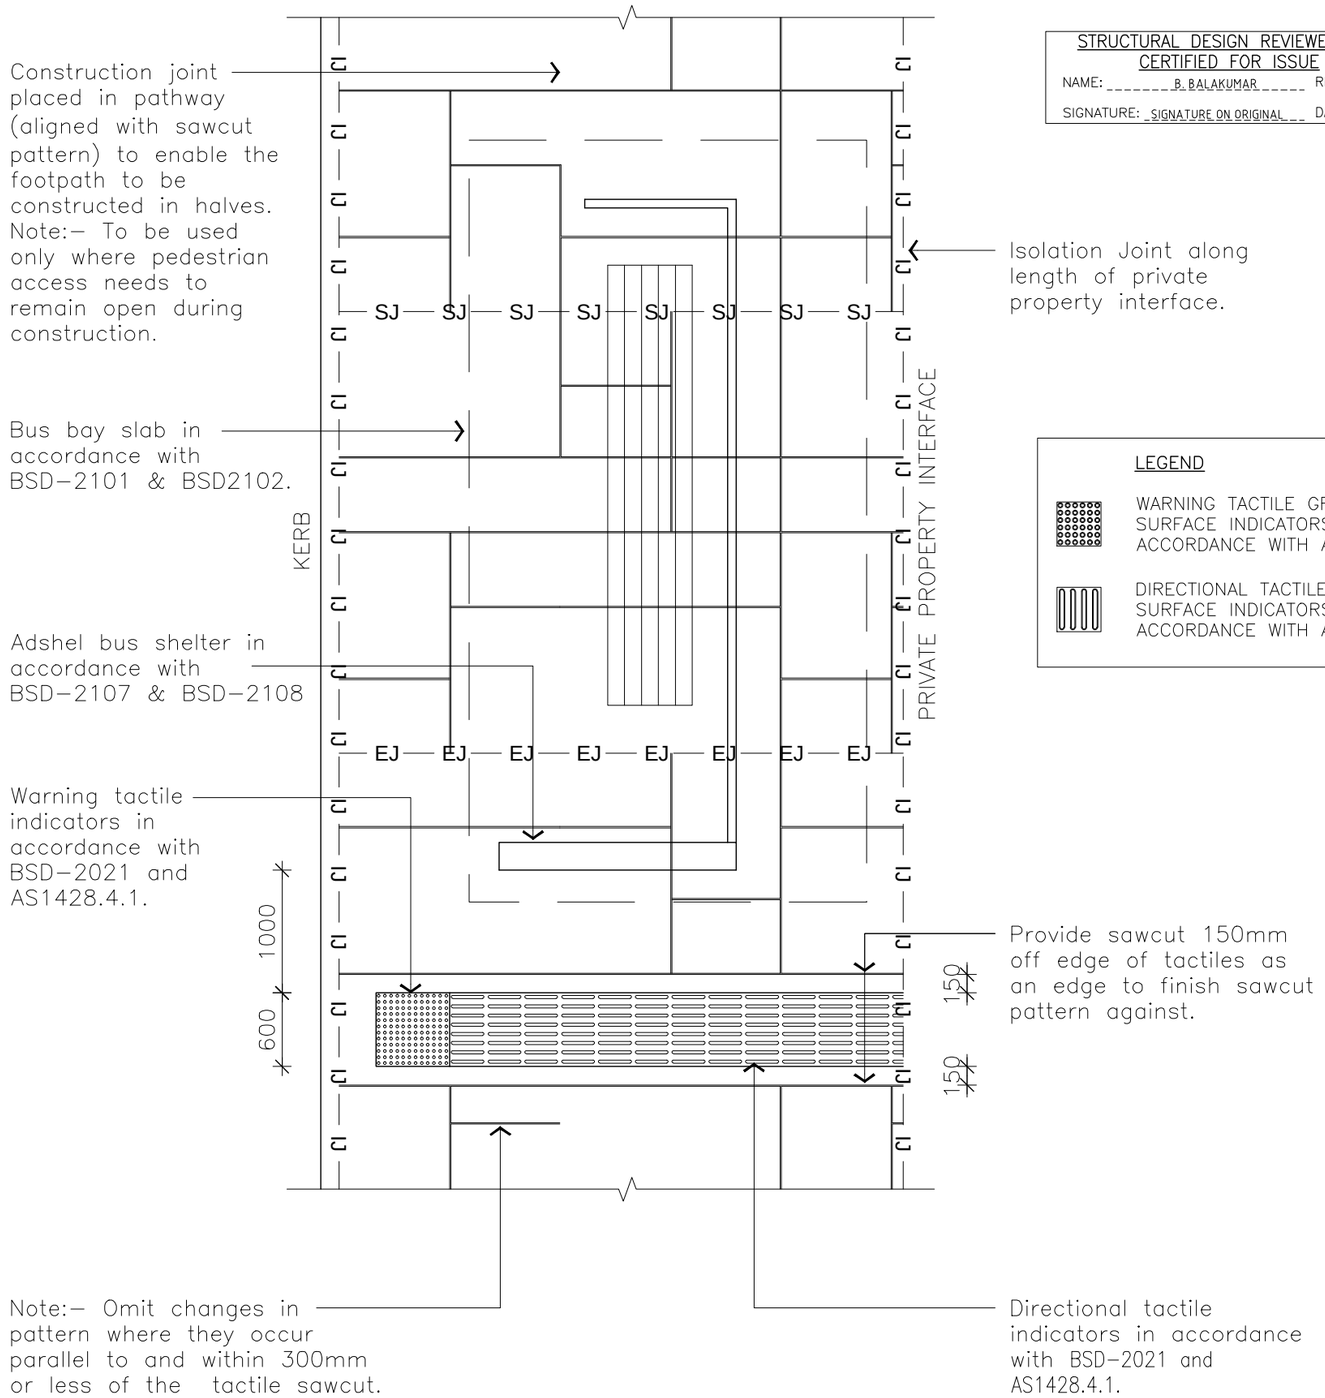

CONCRETE FOOTPATH – SAWCUT BUS STOP INTERFACE

STRUCTURAL DESIGN REVIEWED AND CERTIFIED FOR ISSUE

NAME: B. BALAKUMAR RPEQ: 3963

SIGNATURE: SIGNATURE ON ORIGINAL DATE: 28/07/10

LEGEND

WARNING TACTILE GROUND SURFACE INDICATORS IN ACCORDANCE WITH AS 1428.4.1

DIRECTIONAL TACTILE GROUND SURFACE INDICATORS IN ACCORDANCE WITH AS 1428.4.1

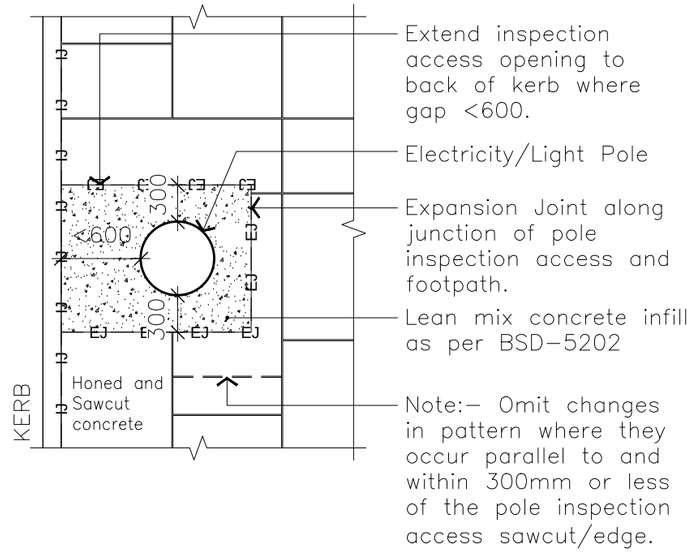

CONCRETE FOOTPATH – SAWCUT ELECTRICITY/LIGHT POLE INTERFACE

GENERAL NOTES

1. Refer to BSD–5207–Sheet 1 for details of sawcut and patterns.
2. Refer to BSD–5202 and Reference Specification for Civil Engineering Works S205 Centres Honed Concrete Paths for concrete pathway details and specifications. Refer to BSD–5206 for jointing details.
   CJ – Construction Joint
   EJ – Expansion Joint
   IJ – Isolation Joint
3. For Honing of concrete refer to BSD–5202 concrete finishes specifications.
4. All dimensions in millimetres (UNO).
5. Refer to Chapter 5 of the Infrastructure Design Planning Scheme Policy for locations on where honed and sawcut pavement treatment is to be applied.
6. Where adjoining an existing footpath with matching pavement treatment ensure sawcuts and patterns align.
7. Tolerances for sawcutting are ± 5mm.

ISSUE	AMENDMENT	DRAWN DATE	CHK'D DATE	APPR'D DATE
C	Drawing Title Amended	JAN '16	JUL '16	JUL '16
B	References in Notes 2 and 5 Updated	JAN '15	JUN '15	JUN '15
A	Drawing Converted from UMS Series April 2014	APR '14	APR '14	APR '14

DRAWING AUTHORISED FOR PUBLICATION
P. COTTON SIGNATURE ON ORIGINAL
R.P.E.Q: 2546
ASSET ENGINEERING MANAGER
STRATEGIC ASSET MANAGEMENT

DESIGN APPROVED
I. CONDRIC SIGNATURE ON ORIGINAL
DATED 8/9/10
PRINCIPAL ENGINEER
STRATEGIC ASSETS MANAGEMENT

DESIGN	Std Dwgs WG	DATE	Jun '10
DRAWN	CPO - P&D	DATE	Jun '10
CHECKED	D.K.	DATE	Jun '10
DRAWING FILENAME	BSD-5207 (C) Concrete footpath decorative sawcut - Sheet 4 of 4.dwg		
ASSOCIATED PLANS	SUPERSEDES UMS-544		

BRISBANE CITY

BRISBANE CITY COUNCIL STANDARD DRAWING

CONCRETE FOOTPATH DECORATIVE SAWCUT SHEET 4 OF 4

SCALE NOT TO SCALE

DWG No. BSD–5207

ORIGINAL SIZE A3

REVISION C