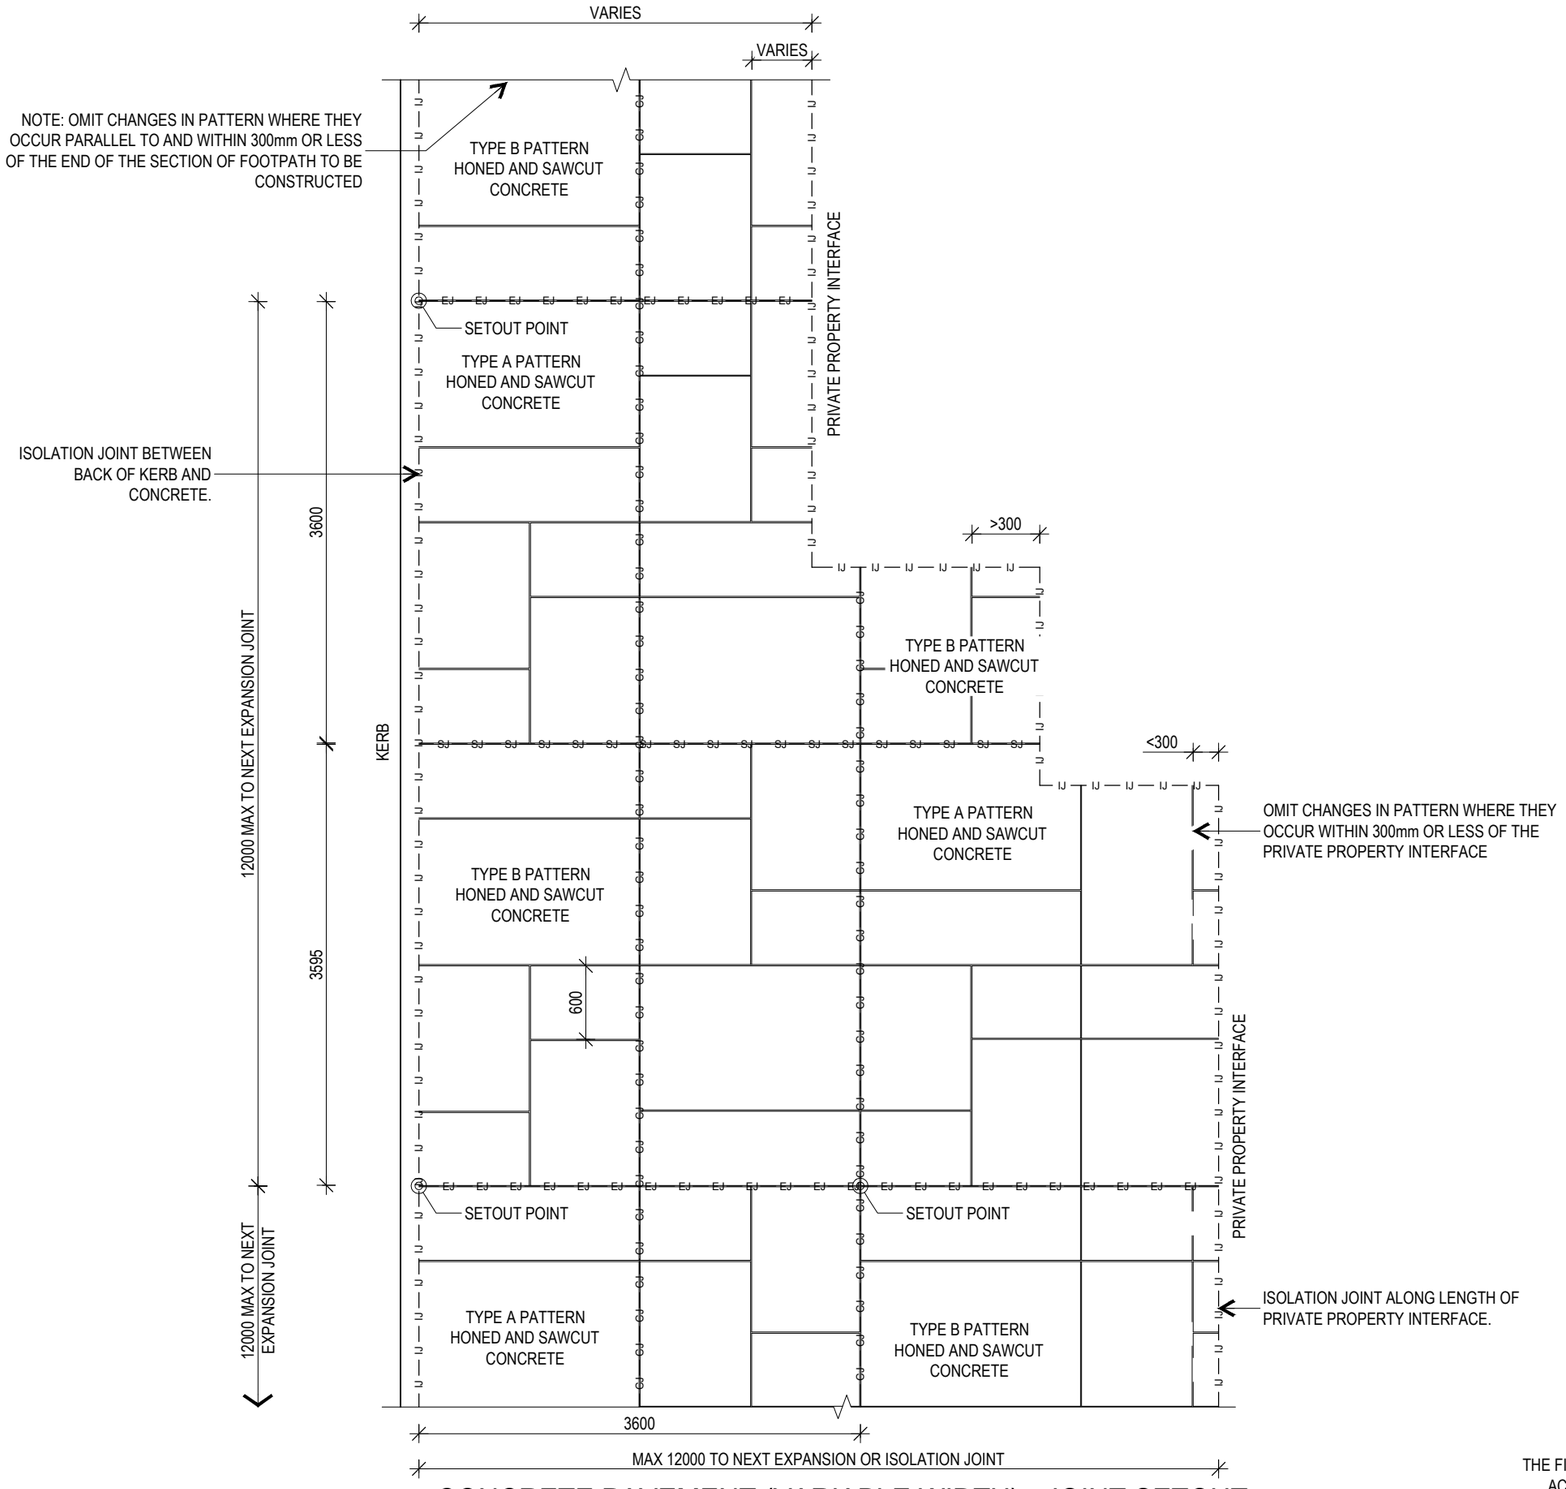

CONCRETE PAVEMENT (VARIABLE WIDTH) - JOINT SETOUT

GENERAL NOTES:

1. REFER TO BSD-5202 AND REFERENCE SPECIFICATION FOR ENGINEERING WORKS S205 CENTRES HONED CONCRETE PATHS FOR CONCRETE PATHWAY DETAILS AND SPECIFICATIONS. REFER TO BSD-5206 FOR JOINTING DETAILS.

   CJ - CONSTRUCTION JOINT

   EJ - EXPANSION JOINT

   IJ - ISOLATION JOINT
2. FOR HONING OF CONCRETE REFER TO BSD-5202 CONCRETE FINISHES SPECIFICATIONS.
3. ALL DIMENSIONS IN MILLIMETRES (U.N.O.).
4. REFER TO CHAPTER 5 OF THE INFRASTRUCTURE DESIGN PLANNING SCHEME POLICY FOR LOCATIONS ON WHERE HONED AND SAWCUT PAVEMENT TREATMENT IS TO BE APPLIED.
5. WHERE ADJOINING AN EXISTING FOOTPATH WITH MATCHING PAVEMENT TREATMENT ENSURE SAWCUTS AND PATTERNS ALIGN.
6. TOLERANCES FOR SAWCUTTING ARE ± 5mm.

THE FITNESS FOR PURPOSE OF THIS STANDARD DRAWING FOR A SPECIFIC PROJECT SHALL BE ASSESSED AND ACCEPTED BY A SUITABLY QUALIFIED REGISTERED PROFESSIONAL ENGINEER OF QUEENSLAND (RPEQ).

BRISBANE CITY

BRISBANE CITY COUNCIL STANDARD DRAWING

CONCRETE FOOTPATH
DECORATIVE SAWCUT
SHEET 2 of 4

PUBLISH DATE	Mar '21
SCALE	NOT TO SCALE
DRAWING NUMBER	BSD-5207
ORIGINAL SIZE	A3
REVISION	D